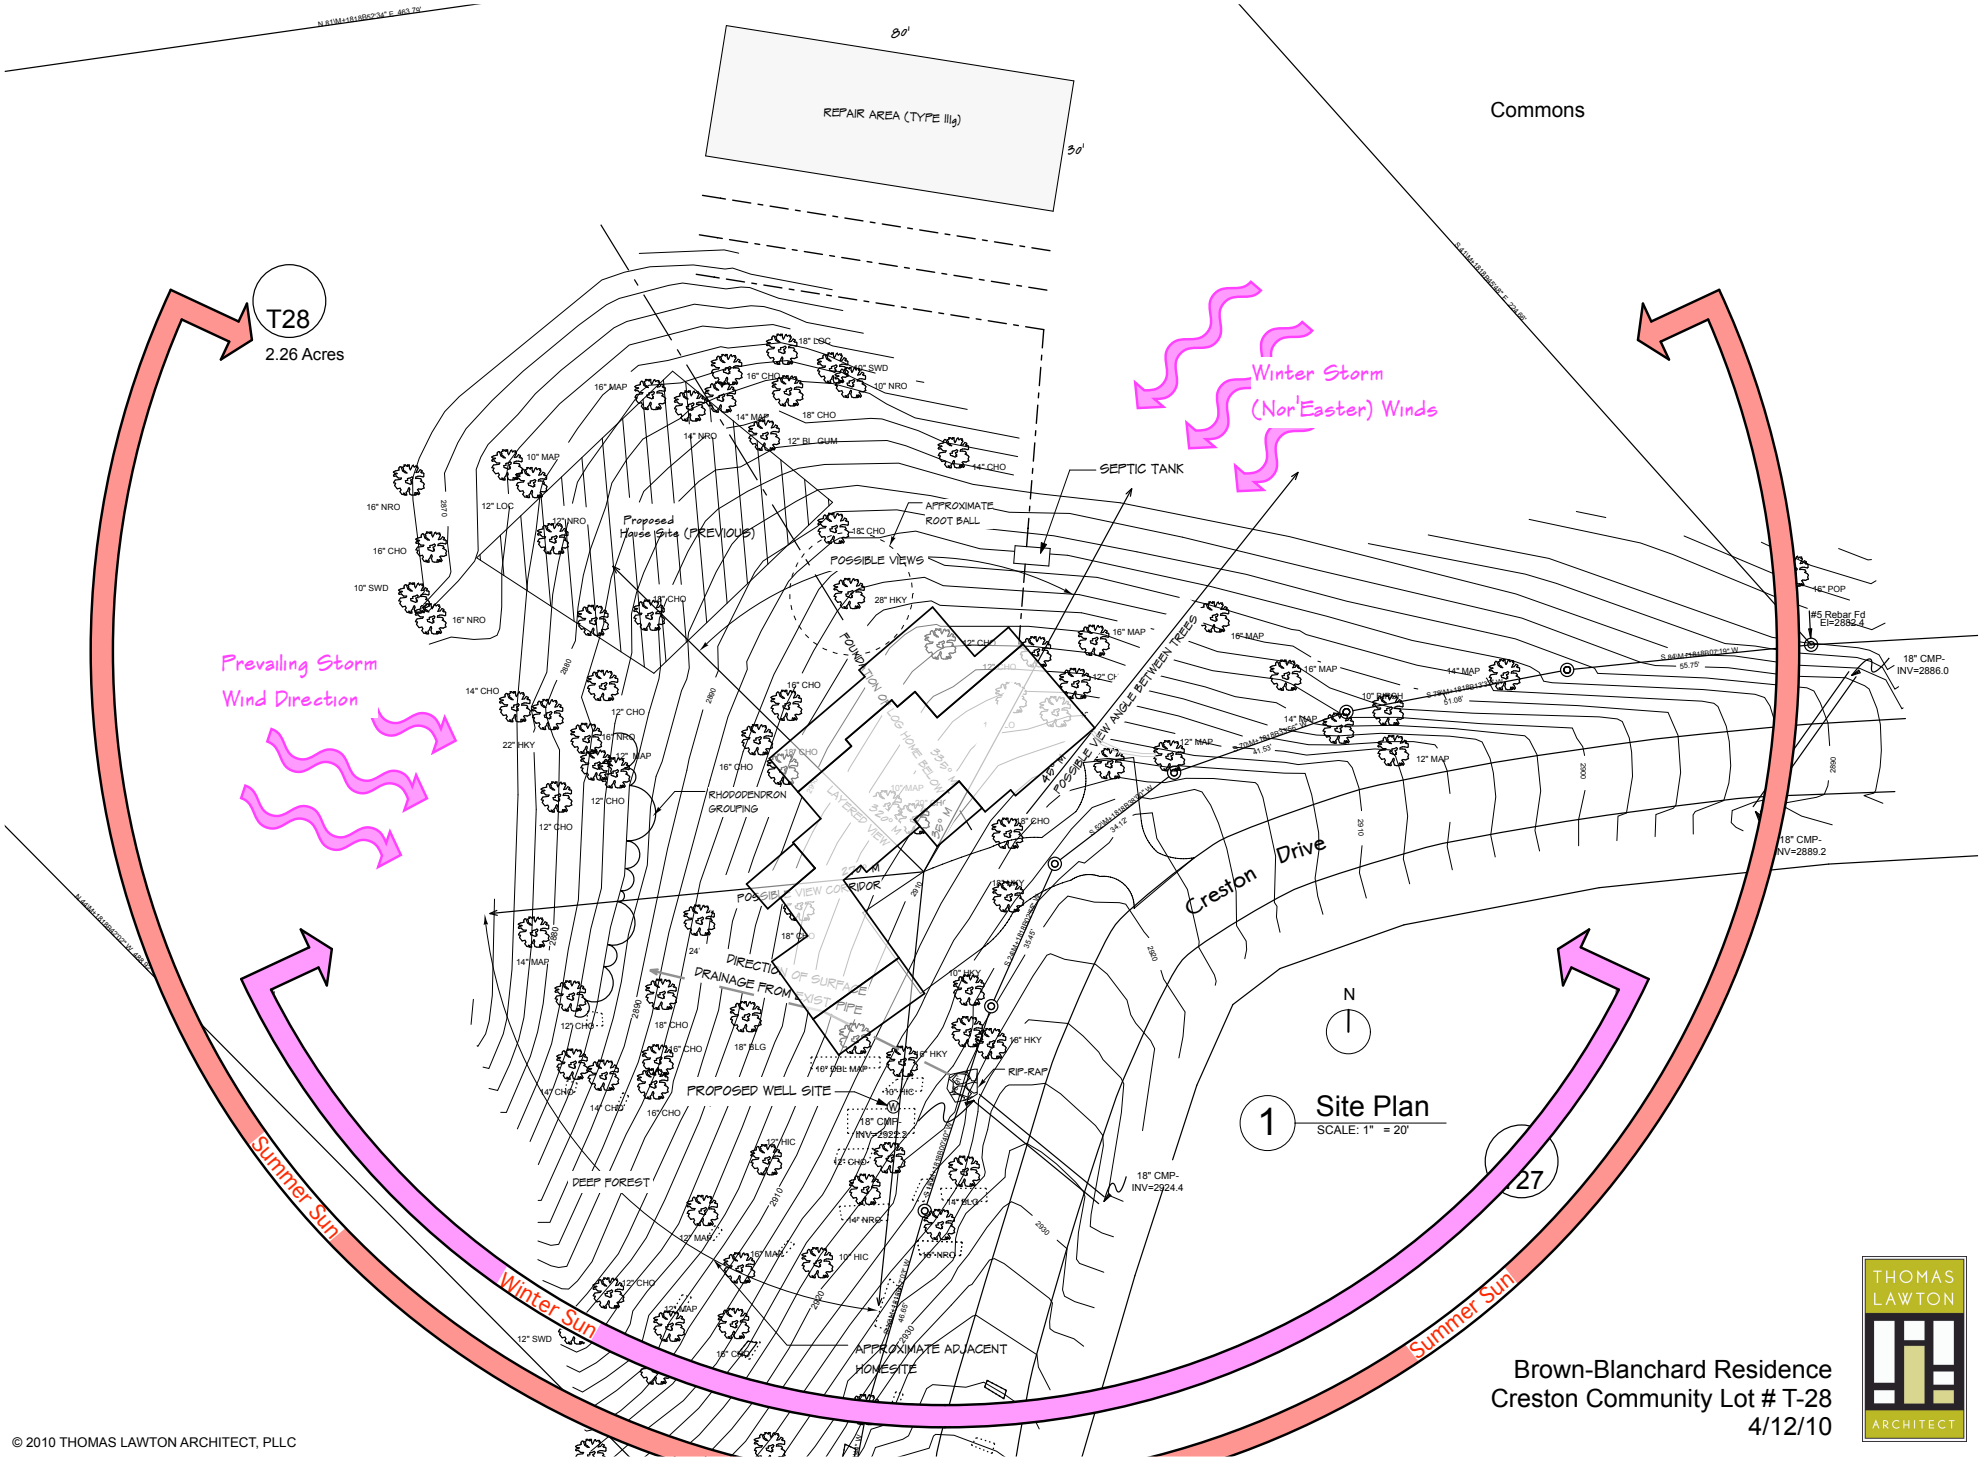

Brown-Blanchard Residence
Creston Community Lot # T-28
4/12/10

THOMAS LAWTON ARCHITECT

© 2010 THOMAS LAWTON ARCHITECT, PLLC